


GROUND FLOOR PLAN AS PROPOSED

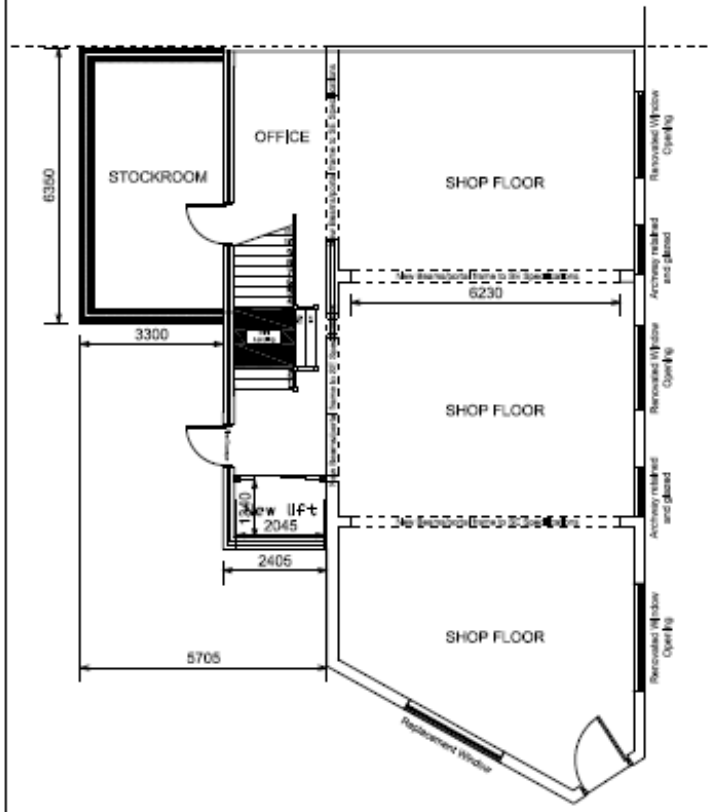


FIRST FLOOR PLAN AS PROPOSED

| Rev | Description | Date |
|---|---|---|

Project
**CHANGE OF USE EXTENSIONS AND ALTERATIONS TO 24 – 28 CLAUGHTON STREET, ST HELENS. WA10 1RZ**

Client
**MR CHRIS O'DEA**
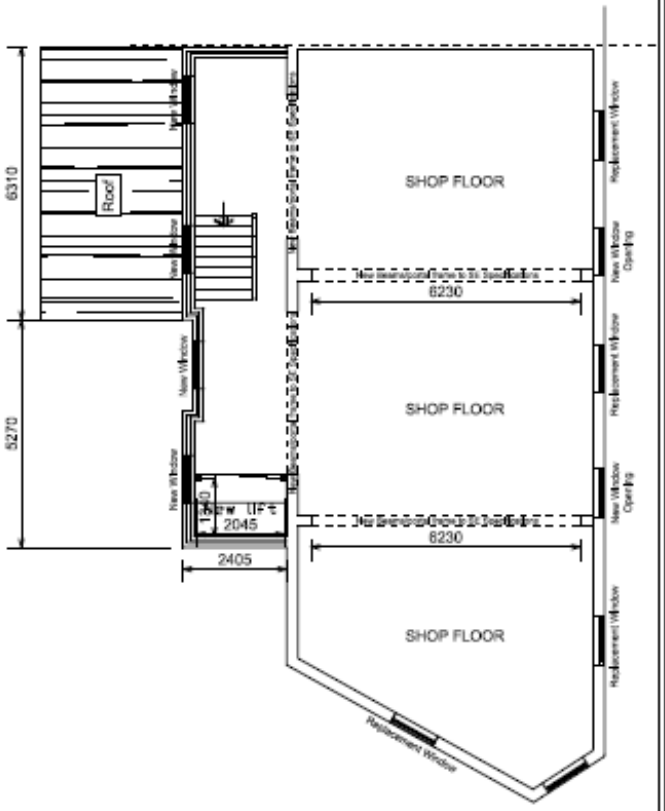
| Contract No. | Drg. No. | Revision | Scale 1:50 @ A |
|---|---|---|---|
| | 4 | B | By MCC / Date |
| | | | Chkd / MAR 17 |

Drawing Title
**FLOOR PLANS - PROPOSED**

**MIKE CARR - MSc MRTPI**
**Town Planning Consultant**
17 BROOKSIDE AVE
ECCLESTON
ST. HELENS
WA10 4RN
Telephone 07850004481
Email: mikecarr@tiscynmail.co.uk